C. S. McCrossan

7865 Jefferson Hwy, Maple Grove, MN 55369
Phone: 763.425.4167
Website: www.mccrossan.com

Request for Quote – TGB/VET Subcontractors and Suppliers

Project: MnDOT – TH 169 Noise Wall, Minnetonka
SP 2772-136, Contract 260130

Bid Date: Wednesday, November 18, 2026 at 9:30 am

Quotes Due: Tuesday, November 17, 2026 at 5:00 pm;
Send quotes to estimating@mccrossan.com

Project TGB Goal: 4.1%; **Project VET Goal:** 0.0%
Project Workforce Goals: 32% Minority / 20% Female

C. S. McCrossan Construction, Inc. is submitting a bid on the above-referenced job and invites your company to submit a quote. C. S. McCrossan Construction, Inc. is an Equal Opportunity Employer and encourages participation from all certified TGB/VET subcontractors, suppliers, and trucking companies.

Plans are available for free in our online plan room; please email estimating@mccrossan.com for a link.

A few things to note:

- On your quote, please note if a bond is included, or provide your bonding rate. We may require a bond for quotes that exceed $20,000.
- All non-TGB/VET subcontractors and suppliers are expected to make a good faith effort to reach the goals on this project. Please note your participation, in detail, on your quote.
- All subcontractors are expected to make a good faith effort to reach the project workforce goals.

Please contact us if you need any assistance in the following areas:

1. Locating plans
2. Bonding, insurance, lines of credit
3. Technical assistance in preparing your quote
4. Breaking down work types into more economically feasible units
5. Locating equipment & supplies to prepare your quote

Thank you,
C. S. McCrossan Estimating Department
estimating@mccrossan.com
763-425-4167 (p) | 763-488-1649 (f)

See following pages for more information on this project, including work types, bid items, and project location.

C. S. McCrossan

7865 Jefferson Hwy, Maple Grove, MN 55369
Phone: 763.425.4167
Website: www.mccrossan.com

We have identified the following work types for this project. This is not an exhaustive list of all work types that could be present on this job. If you do not see a particular scope listed below but are interested in bidding on this project, please contact our office to see if additional opportunities may be available.

Aggregates	Asphalt Paving	Borrow
Bridge / Structures	Clearing & Grubbing	Concrete Curb & Gutter / Sidewalk
Dewatering	Dumpsters	Electrical
Erosion Control	Excavation / Grading	Fencing
Flagging	Guardrail	Joint Adhesive
Material Supply	Pipe Lining (CIPP)	Portable Restrooms
Removals	Sawcutting	Seed, Sod & Turf Establishment
Signing	Striping	Structure Excavation & Backfill
Surveying	Sweeping	Televising
Traffic Control	Trucking	Underground Pipe/Structures

Please contact our Estimating Department if you have any further questions about this project. Thank you.

MINNESOTA DEPARTMENT OF TRANSPORTATION

CONSTRUCTION PLAN FOR PRECAST CONCRETE NOISE WALL, MOMENT SLAB, TMS AND LIGHTING

LOCATED ON TH 169 FROM CEDAR LAKE ROAD TO 0.07 MILES SOUTH OF WEST 16TH STREET

STATE PROJ. NO. 2772-136/S.A.P. 142-010-018

GROSS LENGTH	4311.20	FEET 0.817	MILES
BRIDGES-LENGTH		FEET	MILES
EXCEPTIONS-LENGTH		FEET	MILES
NET LENGTH	4311.20	FEET 0.817	MILES

REF. POINT 128+00.884 TO REF. POINT 129+00.701

LENGTH AND DESCRIPTION OF PROJECT
IS BASED ON THE 169SBLM ALIGNMENT

169SBLM STA. 437+26.46

END SP 2772-136 (TH 169)
S.A.P. 142-010-018

STATION EQUATIONS:


169SBLM STA. 402+44.37 BK =
169SBLM STA. 402+43.96 AH

169SBLM STA. 419+55.92 BK =
169SBLM STA. 419+55.39 AH

169SBLM STA. 428+68.65 BK =
169SBLM STA. 428+69.29 AH

BEGIN SP 2772-136 (TH 169)
S.A.P. 142-010-018

169SBLM STA. 394+15.56

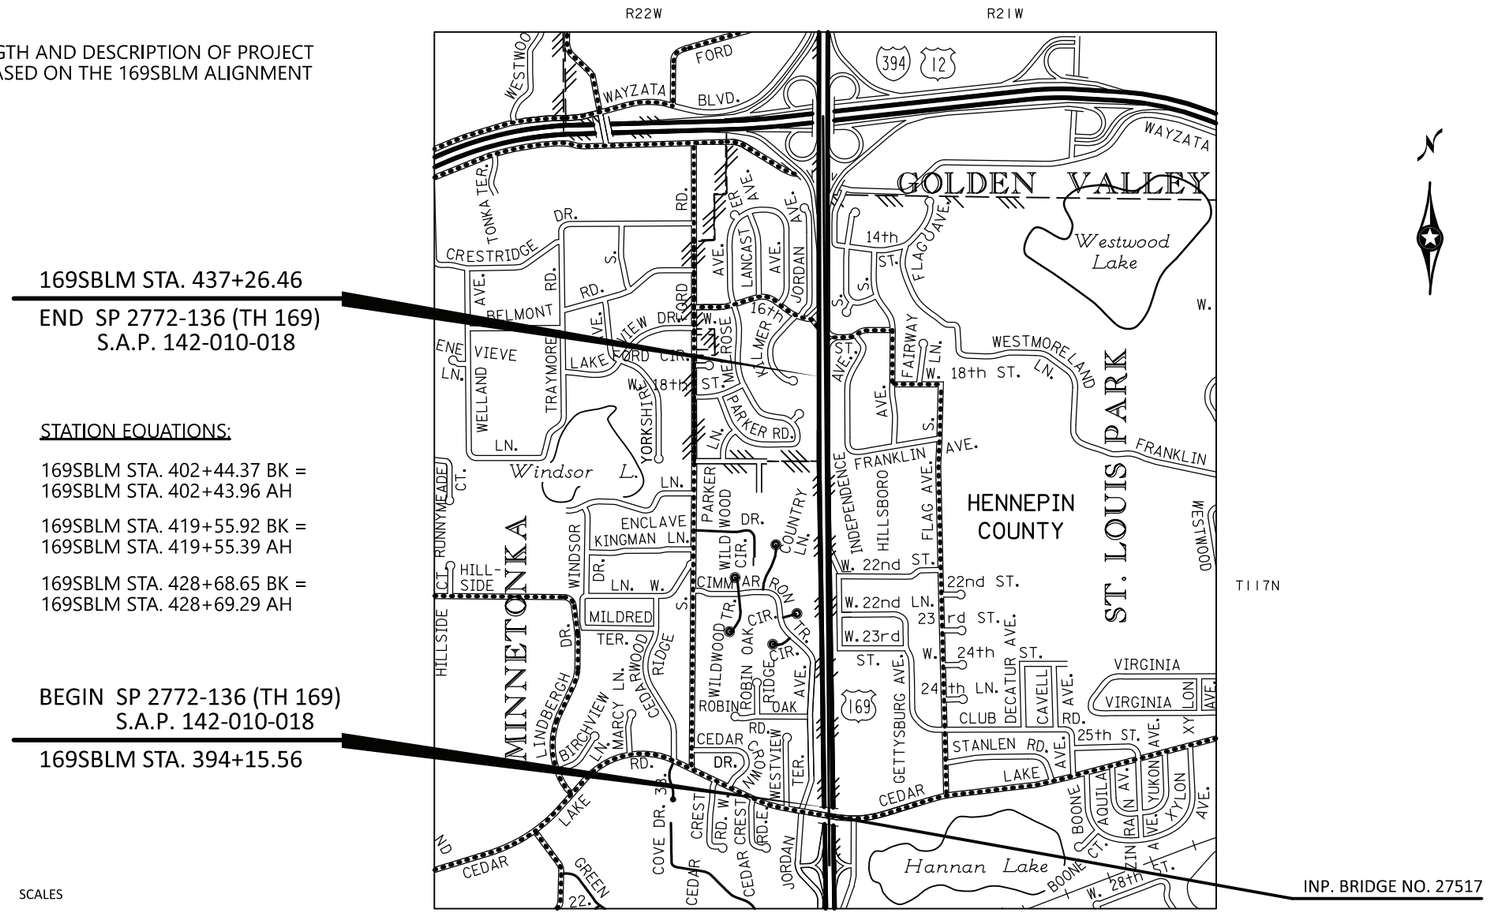

SCALES

INDEX MAP 1500'

PLOTTED/REVISED: 23-JUL-2026

PLOT NAME: d2772136_100tsh

PATH & FILENAME: Projects\DM_ROS\169\2772\136\Design\PlanSheets\d2772136_100tsh.dgn

PLAN REVISIONS		
DATE	SHEET NO.	APPROVER

DEPARTMENT OF TRANSPORTATION

DESIGN DESIGNATION

Design ESALS		=	Design Speed	60	MPH
ADT (Current Year)	2024	= 83,746	Based on	STOPPING	Sight Distance
ADT (Future Year)		=	Height of eye	3.5'	Height of object 2.0'
DHV (Design Hr. Vol.)		=	Design Speed not achieved at:		
D (Directional Distr.)		= %	STA.	TO STA.	MPH
T (Heavy Commercial)		= %	STA.	TO STA.	MPH

PROJECT LOCATION
COUNTY : HENNEPIN
DISTRICT : METRO

FED. PROJ. NO. STATE FUNDS

GOVERNING SPECIFICATIONS

THE 2025 EDITION OF THE MINNESOTA DEPARTMENT OF TRANSPORTATION "STANDARD SPECIFICATIONS FOR CONSTRUCTION" SHALL GOVERN.

INDEX

SHEET NO.	DESCRIPTION
1	TITLE SHEET
2	GENERAL LAYOUT
3-4	STATEMENT OF ESTIMATED QUANTITIES
5	STANDARD PLANS AND PLATES
6	SOILS AND CONSTRUCTION NOTES
7-10	TABULATIONS
11	INPLACE UTILITY TABULATIONS
12-18	INPLACE TOPOGRAPHY AND UTILITY PLAN
19-21	TYPICAL SECTIONS
22	ARCHITECTURAL DETAIL
23-26	ALIGNMENT PLAN
27	ALIGNMENT TABULATIONS
28-33	REMOVAL PLAN
34-39	CONSTRUCTION AND DRAINAGE PLAN
40-41	PROFILE
42	ENVIRONMENTAL MANAGEMENT PLANS
43-45	STORMWATER POLLUTION PREVENTION PLAN
46-51	EROSION CONTROL AND TURF ESTABLISHMENT PLAN
BA1-BA4	CONCRETE BARRIER DETAILS
TC1-TC13	TRAFFIC CONTROL PLAN
ST1-ST6	SIGNING PLANS
SL1-SL4	LIGHTING PLANS
SZ1-SZ25	TRAFFIC MANAGEMENT SYSTEM PLANS

THIS PLAN CONTAINS 103 SHEETS

I HEREBY CERTIFY THAT THIS PLAN WAS PREPARED BY ME OR UNDER MY DIRECT SUPERVISION AND THAT I AM A DULY LICENSED PROFESSIONAL ENGINEER UNDER THE LAWS OF THE STATE OF MINNESOTA.

PRINT NAME: TIM DOCKTER LICENSE # 19098

DATE: SIGNATURE: Timothy Dockter Digitally signed by Timothy Dockter Date: 2026.07.23 14:23:27 -05'00'

DESIGN SQUAD E. NELSON, F. PAULSON

APPROVED: CITY OF MINNETONKA ENGINEER — Phil Olson Digitally signed by Phil Olson Date: 2026.09.22 15:14:49 -05'00'

DISTRICT STATE AID ENGINEER: REVIEWED FOR COMPLIANCE WITH STATE AID RULES/POLICY — Dan Erickson Digitally signed by Dan Erickson Date: 2026.09.23 15:34:43 -05'00'

for APPROVED FOR STATE AID FUNDING: STATE AID ENGINEER — Dan Erickson Digitally signed by Dan Erickson Date: 2026.09.23 15:35:02 -05'00'

OFFICE OF LAND MANAGEMENT APPROVAL: FOR DIRECTOR, LAND MANAGEMENT — Julie Groetsch Digitally signed by Julie Groetsch Date: 2026.09.25 07:29:52 -05'00'

APPROVED: STATE DESIGN ENGINEER — Tom Styrbicki Digitally signed by Tom Styrbicki Date: 2026.09.28 08:11:00 -05'00'

TITLE SHEET

STATE AID PROJ. NO. 142-010-018
STATE PROJ. NO. 2772-136 (TH 169 = 383)

SHEET NO. 1
TOTAL SHEETS 51

PLOTTED/REVISED: 23-JUL-2026

PLOT NAME: d2772136_105gel
PATH & FILENAME: Projects\DM_ROS\169\2772\136\Design\PlanSheets\d2772136_105gel.dgn

169SBLM STA. 394+15.56
BEGIN SP 2772-136
S.A.P. 142-010-018

169NW1 STA. 10+10.00
BEGIN NOISE WALL

169NW1 STA. 33+40.92
END NOISE WALL

169SBLM STA. 437+26.46
END SP 2772-136
S.A.P. 142-010-018


EQUATION:
STA 393+17.05 AH =
STA 393+15.89 BK

EQUATION:
STA 402+43.96 AH =
STA 402+44.37 BK

EQUATION:
STA 419+55.39 AH =
STA 419+55.92 BK

EQUATION:
STA 428+69.29 AH =
STA 428+68.65 BK

CITY OF MINNETONKA
HENNEPIN COUNTY

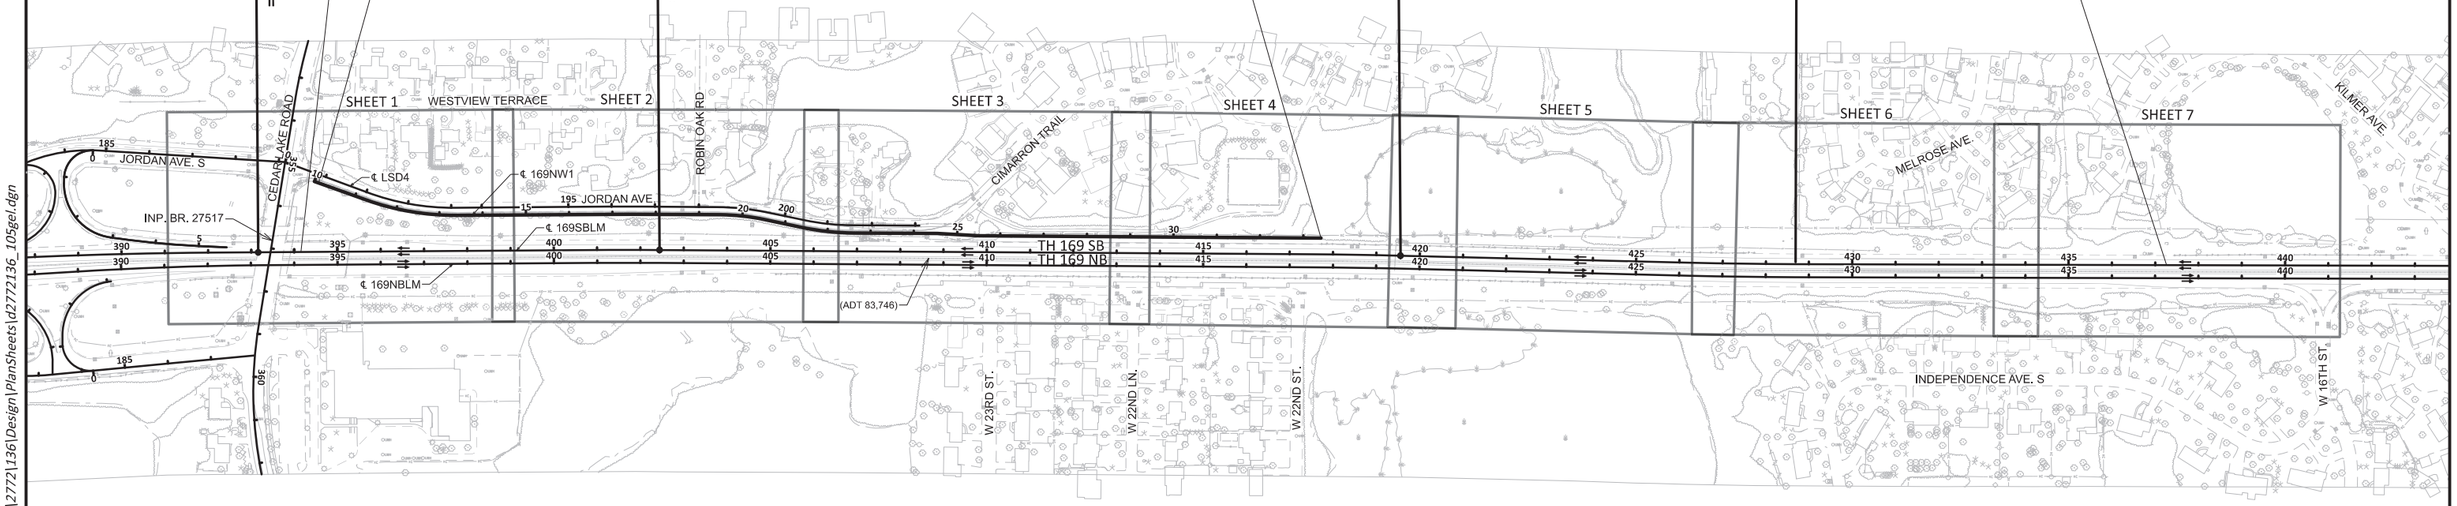

CITY OF SAINT LOUIS PARK
HENNEPIN COUNTY

LEGEND

⇄	DIRECTION OF TRAFFIC
- - - - - - - -	EXISTING ROADWAYS
(XX,XXX)	AVERAGE DAILY TRAFFIC (2024)

SHEET ORIENTATION

LAYOUT SHEET NO. / PLAN SHEET NO.

	1	2	3	4	5	6	7
INPLACE TOPOGRAPHY AND UTILITY PLAN	12	13	14	15	16	17	18
ALIGNMENT PLAN	23	24	25	26			
REMOVAL PLAN	28	29	30	31	32	33	
CONSTRUCTION AND DRAINAGE PLAN	34	35	36	37	38	39	
EROSION CONTROL AND TURF ESTABLISHMENT PLAN	46	47	48	49	50	51	

350
SCALE IN FEET

S.A.P. 142-010-018

DEPARTMENT OF TRANSPORTATION

DRAWN BY: FP

CHECKED BY: TD

Timothy Dockter
Digitally signed by Timothy Dockter
Date: 2026.07.23 14:45:48 -05'00'
LICENSED PROFESSIONAL ENGINEER

Timothy Dockter
LIC. NO. 19098

I HEREBY CERTIFY THAT THIS PLAN SHEET WAS PREPARED BY ME OR UNDER MY DIRECT SUPERVISION AND THAT I AM A DULY LICENSED PROFESSIONAL ENGINEER UNDER THE LAWS OF THE STATE OF MINNESOTA.

GENERAL LAYOUT

SP 2772-136
TH 169

SHEET NO 2
TOTAL SHEETS 51

STATEMENT OF ESTIMATED QUANTITIES

TAB	SHEET NUMBER	ITEM NUMBER	ITEM	UNIT	TOTAL ESTIMATED QUANTITIES	SP 2772-136	
						SAP 142-010-018 (A)	(B)
		2011.601	CONSTRUCTION SURVEYING	LUMP SUM	1	1	
		2011.601	AS BUILT	LUMP SUM	1	1	
		2021.501	MOBILIZATION	LUMP SUM	1	0.99	0.01
		2051.501	MAINT AND RESTORATION OF HAUL ROADS	LUMP SUM	1	1	
A	7	2101.502	CLEARING	EACH	33	33	
A	7	2101.502	GRUBBING	EACH	33	33	
A	7	2101.505	CLEARING (P)	ACRE	0.3	0.3	
A	7	2101.505	GRUBBING (P)	ACRE	0.3	0.3	
TC	TC2	2102.503	PAVEMENT MARKING REMOVAL	LIN FT	5528	5528	
F	8	2104.502	REMOVE ANCHORAGE ASSEMBLY-PLATE BEAM	EACH	1		1
B	7	2104.502	REMOVE WOOD POST	EACH	20	20	
SZ	SZ2	2104.502	REMOVE WOOD POLE	EACH	1	1	
SZ	SZ2	2104.502	REMOVE CABINET FOUNDATION	EACH	1	1	
SZ	SZ2	2104.502	REMOVE SERVICE FOUNDATION	EACH	1	1	
ST	ST1	2104.502	REMOVE DELINEATOR / MARKER	EACH	1	1	
ST	ST1	2104.502	REMOVE SIGN	EACH	2	2	
ST	ST1	2104.502	REMOVE I-BEAM SIGN	EACH	1	1	
SZ	SZ2	2104.502	REMOVE SERVICE EQUIPMENT	EACH	1	1	
SZ	SZ2	2104.502	REMOVE HANDHOLE	EACH	7	7	
SZ	SZ2	2104.502	REMOVE CABINET	EACH	1	1	
F	8	2104.502	REMOVE ENERGY ABSORBING TERMINAL	EACH	2		2
F	8	2104.502	SALVAGE IMPACT ATTENUATOR	EACH	1		1
SZ	SZ2	2104.502	SALVAGE SERVICE CABINET	EACH	1	1	
B	7	2104.503	SAWING BITUMINOUS PAVEMENT (FULL DEPTH)	LIN FT	57	57	
B	7	2104.503	REMOVE CURB AND GUTTER	LIN FT	43	43	
G	9	2104.503	REMOVE CHAIN LINK FENCE	LIN FT	2373	2373	
F	8	2104.503	REMOVE GUARDRAIL-PLATE BEAM	LIN FT	999		999
B	7	2104.504	REMOVE BITUMINOUS PAVEMENT	SQ YD	34	34	
SZ	SZ2	2104.601	REMOVE CABLES	LUMP SUM	1	1	
		2104.601	HAUL SALVAGED MATERIAL	LUMP SUM	1		1
D,C	7,8	2106.507	EXCAVATION - COMMON (P)	CU YD	340	340	
F,C	8	2106.507	COMMON EMBANKMENT (CV) (P)	CU YD	15	5	10
D,C,E	7,8,BA2	2211.507	AGGREGATE BASE (CV) CLASS 5 (P)	CU YD	185	185	
C	8	2331.603	JOINT ADHESIVE	LIN FT	57	57	
C	8	2360.509	TYPE SP 12.5 WEARING COURSE MIXTURE (4,C)	TON	14	14	
E	BA2	2411.507	STRUCTURAL CONCRETE (1G52) (P)	CU YD	9	9	
E	BA2	2411.507	STRUCTURAL CONCRETE (3B52) (P)	CU YD	5	5	
E	BA2	2411.508	REINFORCEMENT BARS (P)	POUND	1380	1380	
E	BA2	2411.508	REINFORCEMENT BARS (EPOXY COATED) (P)	POUND	1841	1841	
E	BA2	2411.601	STRUCTURE EXCAVATION	LUMP SUM	1	1	
	22	2411.602	ARCHITECTURAL CONCRETE EMBLEM (C)	EACH	1		
E	BA2	2411.608	DRILL AND GROUT REINF BARS (EPOXY COATED) (P)	POUND	16	16	
H	8	2411.618	CONCRETE ABSORPTIVE NOISE WALL (P)	SQ FT	50113	50113	
C	8	2451.607	STRUCTURAL BACKFILL (P)	CU YD	2	2	
J	10	2503.603	CLEAN AND VIDEO TAPE PIPE SEWER	LIN FT	395		395
J	10	2503.603	LINING SEWER PIPE 18"	LIN FT	73		73
J	10	2506.603	REPAIR DRAINAGE STRUCTURE	LIN FT	13		13
D	7	2521.518	6" CONCRETE WALK	SQ FT	6579	6579	
D	7	2531.503	CONCRETE CURB AND GUTTER DESIGN B624	LIN FT	18	18	
D	7	2531.603	CONCRETE SILL	LIN FT	1451	1451	
TC	TC2	2533.503	PORTABLE PRECAST CONCRETE BARRIER DESIGN 8337	LIN FT	2144	2144	
SL	SL1	2545.501	LIGHTING SYSTEM	LUMP SUM	1	1	
SZ	SZ2	2545.502	LIGHT FOUNDATION DESIGN E MODIFIED	EACH	1	1	
SZ	SZ2	2550.502	SERVICE FOUNDATION	EACH	2	2	

FUNDING NOTES:

(A) 90% STATE/10% CITY OF MINNETONKA FUNDS
SEE AGREEMENT #1062359
(B) 100% STATE FUNDS
(C) 100% CITY OF MINNETONKA FUNDS

S.A.P. 142-010-018

1 OF 2

PLOTTED/REVISED: 23-JUL-2026

PLOT NAME: d2772136_110est

PATH & FILENAME: Projects\DM_ROS\169\2772\136\Design\PlanSheets\d2772136_110est.dgn

DEPARTMENT OF TRANSPORTATION

DRAWN BY: FP

CHECKED BY: TD

Timothy Dockter Digitally signed by Timothy Dockter Date: 2026.07.23 14:48:08 -05'00'

LICENSED PROFESSIONAL ENGINEER

Timothy Dockter
LIC. NO. 19098

I HEREBY CERTIFY THAT THIS PLAN SHEET WAS PREPARED BY ME OR UNDER MY DIRECT SUPERVISION AND THAT I AM A DULY LICENSED PROFESSIONAL ENGINEER UNDER THE LAWS OF THE STATE OF MINNESOTA.

STATEMENT OF ESTIMATED QUANTITIES

SP 2772-136

TH 169

SHEET NO 3

TOTAL SHEETS 51

STATEMENT OF ESTIMATED QUANTITIES

TAB	SHEET NUMBER	ITEM NUMBER	ITEM	UNIT	TOTAL ESTIMATED QUANTITIES	SP 2772-136	
						SAP 142-010-018 (A)	(B)
SZ	SZ2	2550.502	CCTV CABINET	EACH	1	1	
SZ	SZ2	2550.502	SERVICE CABINET	EACH	1	1	
SZ	SZ2	2550.503	1.5" NON-METALLIC CONDUIT	LIN FT	2655	2655	
SZ	SZ2	2550.503	2" NON-METALLIC CONDUIT	LIN FT	265	265	
SZ	SZ2	2550.503	POWER CABLE 1 CONDUCTOR NO 2	LIN FT	100	100	
SZ	SZ2	2550.503	POWER CABLE 1 CONDUCTOR NO 6	LIN FT	320	320	
SZ	SZ2	2550.503	POWER CABLE 3 CONDUCTOR NO 14	LIN FT	185	185	
SZ	SZ2	2550.601	FIBER OPTIC CABLE TESTING	LUMP SUM	1	1	
SZ	SZ2	2550.602	INSTALL SERVICE CABINET	EACH	1	1	
SZ	SZ2	2550.602	OUTDOOR FIBER SPLICE ENCLOSURE	EACH	1	1	
SZ	SZ2	2550.602	FIBER OPTIC PIGTAIL TERMINATION	EACH	1	1	
SZ	SZ2	2550.602	FIBER OPTIC CABLE SPLICING	EACH	3	3	
SZ	SZ2	2550.602	BURIED CABLE SIGN	EACH	30	30	
SZ	SZ2	2550.602	PULL VAULT	EACH	5	5	
SZ	SZ2	2550.602	NON-INTRUSIVE DETECTION HARDWARE	EACH	1	1	
SZ	SZ2	2550.602	SERVICE CABINET TYPE SPECIAL	EACH	1	1	
SZ	SZ2	2550.603	ARMORED FIBER OPTIC PIGTAIL CABLE 6SM	LIN FT	230	230	
SZ	SZ2	2550.603	FIBER OPTIC TRUNK CABLE 60SM	LIN FT	4100	4100	
SZ	SZ2	2550.603	1.5" BORED CONDUIT	LIN FT	240	240	
SZ	SZ2	2550.603	2" BORED CONDUIT	LIN FT	110	110	
F	8	2554.502	END TREATMENT-TANGENT TERMINAL	EACH	2		2
F	8	2554.503	TRAFFIC BARRIER DESIGN TYPE 31	LIN FT	1988	975	1013
F	8	2554.503	TRAFFIC BARRIER DESIGN TRANSITION TYPE 31	LIN FT	38	38	
G	9	2557.502	METAL BRACE ASSEMBLY-CHAIN LINK FENCE	EACH	4	4	
G	9	2557.502	ELECTRICAL GROUND	EACH	2	2	
G	9	2557.503	WIRE FENCE DESIGN 60-9322	LIN FT	38	38	
		2563.601	TRAFFIC CONTROL	LUMP SUM	1	0.99	0.01
TC	TC2	2563.602	PORTABLE BARRIER DELINEATOR	EACH	86	86	
TC	TC2	2563.615	TEMPORARY IMPACT ATTENUATOR	ASSEMBLY	3	3	
ST	ST1	2564.502	DELINEATOR / MARKER PANEL	EACH	1	1	
ST	ST1	2564.518	SIGN	SQ FT	92	92	
K	9	2572.503	TEMPORARY FENCE	LIN FT	835	835	
		2573.501	STABILIZED CONSTRUCTION EXIT	LUMP SUM	1	1	
I	9	2573.502	STORM DRAIN INLET PROTECTION	EACH	10	10	
I	9	2573.503	SILT FENCE, TYPE HI	LIN FT	60	60	
I	9	2573.503	FILTER BERM TYPE 2	LIN FT	1237	1237	
I	9	2573.503	SEDIMENT CONTROL LOG TYPE COMPOST	LIN FT	1204	1204	
I	9	2574.505	SUBSOILING	ACRE	1.2	1.1	0.1
I	9	2574.505	SOIL BED PREPARATION	ACRE	1.2	1.1	0.1
I	9	2574.508	FERTILIZER TYPE 3	POUND	410	378	32
I	9	2575.504	ROLLED EROSION PREVENTION CATEGORY 20	SQYD	4260	3819	441
I	9	2575.504	ROLLED EROSION PREVENTION CATEGORY 25	SQYD	1450	1450	
I	9	2575.505	SEEDING	ACRE	1.2	1.1	0.1
I	9	2575.505	MOWING	ACRE	1.2	1.1	0.1
I	9	2575.505	WEED SPRAYING	ACRE	1.2	1.1	0.1
I	9	2575.506	WEED SPRAY MIXTURE	GALLON	0.6	0.5	0.1
I	9	2575.507	MULCH MATERIAL TYPE 5 (P)	CU YD	24	24	
SZ	SZ2	2575.507	MULCH MATERIAL TYPE 9	CU YD	5	5	
I	9	2575.523	WATER	M GALLON	206	190	16
I	9	2575.608	SEED SOUTHERN BOULEVARD	POUND	6.4	6.4	
I	9	2575.608	SEED SOUTHERN TALLGRASS ROADSIDE	POUND	67.8	62.4	5.4
TC	TC2	2581.503	6" REMOVABLE PREFORMED PAVEMENT MARKING TAPE WR	LIN FT	11224	11224	
TC	TC2	2582.503	6" SOLID LINE MULTI-COMPONENT GROUND IN (WR)	LIN FT	9091	9091	
TC	TC2	2582.503	6" BROKEN LINE MULTI-COMPONENT GROUND IN (WR)	LIN FT	869	869	

FUNDING NOTES:

(A) 90% STATE/10% CITY OF MINNETONKA FUNDS
SEE AGREEMENT #1062359
(B) 100% STATE FUNDS

S.A.P. 142-010-018

2 OF 2

PLOTTED/REVISED: 23-JUL-2026

PLOT NAME: d2772136_110est

PATH & FILENAME: Projects\DM_ROS\169\2772\136\Design\PlanSheets\d2772136_110est.dgn

DEPARTMENT OF TRANSPORTATION

DRAWN BY: FP

CHECKED BY: TD

Timothy Dockter Digitally signed by Timothy Dockter Date: 2026.07.23 14:50:20 -05'00'

LICENSED PROFESSIONAL ENGINEER

Timothy Dockter
LIC. NO. 19098

I HEREBY CERTIFY THAT THIS PLAN SHEET WAS PREPARED BY ME OR UNDER MY DIRECT SUPERVISION AND THAT I AM A DULY LICENSED PROFESSIONAL ENGINEER UNDER THE LAWS OF THE STATE OF MINNESOTA.

STATEMENT OF ESTIMATED QUANTITIES

SP 2772-136

TH 169

SHEET NO 4

TOTAL SHEETS 51

260130 SP 2772-136

Quest Number: 10414270

Owner Number: 260130 SP 2772-136
Closing Date: Wed, 11/18/2026 09:30 AM CST
Posting Type: Construction Project
Owner: Minnesota DOT - Construction
Solicitor: Minnesota DOT - Construction

QuestCDN Partner Posting

Location Details

City:	**N/A**
County:	**Hennepin**
State/Province:	**MN**
Site Directions:	**In Hennepin County on TH 169 from Cedar Lake Road to 0.07 Miles South of West 16th Street**

Project Details

Closing Date:	**Wed, 11/18/2026 09:30 AM CST**
Project Bid Received By & Opening Information:	**All bids must be submitted electronically through Bid Express**

Project Description

Project Owner Number:	**260130 SP 2772-136**
Project Category Code:	**Construction**
Description:	**Precast Concrete Noise Wall, Moment Slab, TMS and Lighting**
Additional Description:	**TGB 4.1 VET 0**

Primary Contact Information

Owner Details

Owner Name:	**Minnesota DOT - Construction**

Solicitor Details

Solicitor Name:	**Minnesota DOT - Construction**
Design Discipline:	**Project Contact**
Address:	**395 John Ireland Blvd, St. Paul, MN - 55155-1800**
Phone:	**651-775-1176**
Contact:	**Tim Clyne**
Email:	**timothy.clyne@state.mn.us**

Project Document Information

Document Information:	**Proposals may be viewed, without charge, on the MnDOT Bid Letting website http://www.dot.state.mn.us/bidlet/, then click on Visit the E-Plan Room. Proposals can be downloaded per project for a non-refundable charge of $6.00. Plan Holders are parties that have downloaded the proposals. Plan Holders will be notified via email as addenda are issued. Parties that download the proposals and need to have them printed elsewhere are solely responsible for those printing costs. Note: Paper copies of proposals will not be distributed by the Owner or its agent(s). Please contact QuestCDN Customer Support at 952.233.1632 or info@questcdn.com for assistance in downloading and working with this.**
Quest EBidDoc™ Delivery Info:	**Download delivery fee is $6.00, file size is 50 MB .** Preview Download