Request for Quote - Subcontractors and Suppliers

Project: SP 8208-45 TH 95

Project Goal(s): **DBE 6.7%**

County: Washington

Bid Date: Wednesday, November 18, 2026
Bid Time: 9:30 AM

Vendor's Proposal Due Date: **11/17/2026, 5 pm**

Max Steininger, Inc. is soliciting quotations from qualified bidders for this project. To assist, we have attached the following documents:

1. Ad for Bid
2. Categories of Work Identified
3. Plan Title Sheet
4. Bid Form

Max Steininger, Inc. is an Equal Opportunity Employer and encourages participation from all qualified & certified subcontractors and suppliers.

Link to Bidding Documents:
https://www.dropbox.com/scl/fo/9gehlia58wmerni14odbx/APLrOwf74Uco7QJCQnkkGeI?rlkey=ow0vghglhjfv1lrnxr9icatwz&dl=0

Plans and specs downloaded using Dropbox link will not notify you of any addendums. It is your responsibility to contact us to ensure you have all addendums if applicable.

We can provide the following assistance if needed:

1. For obtaining bonding, insurance and lines of credit
2. For locating equipment and supplies
3. For questions on project schedules relative to your work
4. For technical assistance in preparation of your quote

We request that you respond back via email if you will be providing a quote or not for our records.

Thanks in advance,

Max Steininger Inc.
estimator@maxsteininger.net
651-454-6620 (o)
651-454-6716 (f)

CATEGORIES OF WORK

PROJECT: **SP 8208-45 TH 95**
Goal(s): **DBE 6.7%**
BID DATE: **11/18/2026**
BID TIME: **9:30 AM**

We also provide you with a line item description of the bid form if available and if you need to break down a scope of work into more economically feasible units, please feel free to do so. We welcome this as it gives us an opportunity to debundle work if needed towards meeting the DBE Goals.

For this project, the specific scope of work that we feel describes the opportunities are checked below:

	Work Categories		Work Categories
SURVEYING		**ASPHALT PAVING**	
✔	As- Built Surveys	✔	Asphalt Paving
FIELD OFFICE & FIELD LABS		✔	Supplies of Asphalt Materials
✔	Field Office	**SAW & SEAL PAVEMENTS, JOINT ADHESIVES**	
✔	Field Lab	✔	Joint Adhesive
TRAFFIC CONTROL & TEMPORARY SIGNAGE		**PAVEMENT MARKINGS**	
✔	Traffic Control	✔	Epoxy- Pavement Markings
✔	Detours	✔	Thermo- Pavement Markings
✔	Temporary Traffic Control Signs/Barricades	**EROSION CONTROL**	
J-BARRIERS		✔	Erosion Control- Permanent
✔	Delineators	✔	Erosion Control- Temporary
CLEARING & GRUBBING		✔	Bio-Logs
✔	Clearing	✔	Inlet Protections
✔	Grubbing	✔	Erosion Control Blankets/Fabrics
SAWCUTTING		✔	Erosion Control Blankets/Fabrics Supplier
✔	Sawcutting Bituminous Pavements	**SEEDING & SODDING**	
EXCAVATION		✔	Seeding
✔	Site Prep	✔	Hydroseeding Permanent
TRUCKING		✔	Native Seeding
✔	Trucking of Aggregates/Soils	✔	Seed Suppliers
✔	Supply of Granular & Aggregates	**FENCING**	
MILLING & RECLAIMING		✔	Fencing
✔	Bituminous Milling	✔	Temporary Fence
✔	Bituminous Reclaiming	**SITE AMENITIES, BENCHES, KIOSKS, MAILBOXES**	
✔	Rumble Strips Milled	✔	Mailboxes
STORM SEWER, SANITARY SEWER, WATERMAIN		**PERMANENT SIGNAGE**	
✔	Storm Sewer	✔	Roadway Signs
✔	Drainage Structures	**PORT-A-POTTYS & GROUND THAWING**	
✔	Castings & Other Misc Structures	✔	Port-a-Pottys
✔	Precast Concrete Pipe & Structure Supplier	**VAC TRUCKS & SWEEPING**	
✔	Castings Supplier	✔	Sweeper/Pickup Brooms
ELECTRICAL		**SUPPLY OF MISC. CONSTRUCTION MATERIALS**	
✔	Electrical Lighting	✔	Supplies of Misc Construction Materials
✔	Supplies of Electrical Materials	**GEOMEMBRANE**	
CURBS, WALKS, DRIVEWAYS		✔	Geomembrane
✔	Curbs & Gutter Concrete	**DRAINTILE/SUBDRAINAGE**	
✔	Concrete Walks/Driveways	✔	Draintile
		✔	Draintile Outlets

DEPARTMENT OF TRANSPORTATION

PROPOSAL

Letting Date: November 18, 2026

Bids Close: 9:30 a.m. Central Time

BID RIGGING IS A SERIOUS CRIME. If you have any information concerning collusive bidding, even a request to submit a complimentary bid, please call the Minnesota Attorney General's office at (651) 296-3353 (Twin Cities calling area) or (800) 657-3787 (outside the Twin Cities); (800) 627-3529 (Minnesota relay)

The proposal package is complete and approved for letting.

Thomas Klevan

Digitally signed by Thomas Klevan
Date: 2026.10.14 15:11:12 -05'00'

Thomas P. Klevan, Provisions Engineer

NOTICE TO BIDDERS: ALL BIDS MUST BE SUBMITTED ELECTRONICALLY VIA BID EXPRESS.

To furnish and deliver all materials and to perform all work in accordance with the contract, the plans and the approved department of transportation "Standard Specifications for Construction, 2025 Edition", on file in the office of the commissioner of transportation except as stated otherwise in the special provisions, which are part of this proposal, for:

Contract ID.:	260138
State Project No.:	8208-45 (TH 95=95), SAP 082-622-018
FHWA Project No.:	HSIP 8227(029)
Location:	In Washington County on TH 95 at CSAH 22
Type of Work:	Grading, Bituminous Surfacing, Roundabout, ADA Improvements and Lighting
Length:	0.643 Miles
Starting Date:	March 1, 2027
Completion Date:	June 1, 2028

To request this document in an alternate format, please contact the Office of Equity and Diversity Office at (651) 366-4720. You may also send an e to ADArequest.dot@state.mn.us. Please request at least one week in advance.

DEPARTMENT OF TRANSPORTATION

Disadvantaged Business Enterprise (DBE) Special Provisions

Project Information	
State Project Number: 8208-45	
This contract will be solicited and administered by: ■ The Minnesota Department of Transportation (MnDOT) ☐ A local governmental unit	**This contract uses the following project delivery method:** ■ Design-bid-build (DBB) ☐ Construction Manager/General Contractor (CM/GC)

Introduction

Federal Regulations Govern. Some or all of the funds for this contract will come from the U.S. Department of Transportation (USDOT). Therefore, the federal Disadvantaged Business Enterprise (DBE) program described at Title 49, Part 26 of the Code of Federal Regulations (CFR) applies to this contract. The responder is responsible for understanding and following the requirements of 49 CFR Part 26.

Purpose. These special provisions (1) outline the responder's obligations under the federal DBE program, (2) explain the process MnDOT Office of Civil Rights (OCR) will follow to evaluate the responder's compliance with DBE program requirements, and (3) identify sanctions for failing to comply with DBE program requirements. These provisions apply *in addition to* any other requirements applicable to award of this contract.

Policy Statement. MnDOT must ensure nondiscrimination in the award and administration of federally eligible highway projects. The DBE program seeks to:

- Create a level playing field on which DBEs can compete fairly for federally eligible highway projects,
- Operates in a nondiscriminatory manner,
- Ensure that only eligible firms are permitted to participate as DBEs,
- Help remove barriers to the participation of DBEs in federally eligible highway projects, and
- Provide flexibility in establishing and providing opportunities for DBEs.

Contract Assurance. The USDOT requires MnDOT, as a recipient of federal funds, to include the following paragraph in contracts for federally funded projects. It applies to the responder, and the responder must also include it in subcontracts the responder executes for this project.

> The contractor, sub recipient or subcontractor shall not discriminate on the basis of race, color, national origin, or sex in the performance of this contract. The contractor shall carry out applicable requirements of 49 CFR Part 26 in the award and administration of DOT-assisted contracts. Failure by the contractor to carry out these requirements is a material breach of this contract, which may result in the termination of this contract or such other remedy as the recipient deems appropriate, which may include, but is not limited to, (1) withholding monthly progress payments, (2) assessing sanctions, (3) liquidated damages, and/or (4) disqualifying the contractor from future bidding as non-responsible.

Application and Interpretation. Terms must be interpreted as follows.

- "Responder" refers to the bidder, apparent low bidder, proposer, or apparent successful proposer.
- "Proposal" includes a bid, proposal or price proposal.

- "CRL" refers to AASHTOWare Project Civil Rights and Labor Management System. For additional information about CRL, see **Attachment 5.**

DBE Directory. A directory of all certified DBEs in the state of Minnesota is available at the following link:

https://mnucp.dbesystem.com/

The Minnesota Unified Certification Program (MnUCP) maintains this directory. It is the definitive source of information regarding the DBE certification status of firms in Minnesota. Pursuant to 49 C.F.R. § 26.111, to qualify for credit toward the DBE goal, a DBE firm must be certified.

False Claims. The Federal False Claims Act (31 USC §§ 3729-3733) and Minnesota False Claims Act (Minn. Stat. § 15C) apply to statements and certifications the responder makes in connection with the DBE program.

Before Contract Award

DBE Goal

The DBE goal for this project is 6.7 % or ☐ DBE-Neutral

To be eligible for award of this contract, the responder must demonstrate that the responder has (1) obtained sufficient DBE participation to meet the DBE goal or (2) made adequate good faith efforts (GFE) to meet the DBE goal. The responder must submit the information specified in **Table A** in the time specified in **Table B**. If the contract has a specific numerical DBE participation goal, all responders must include their DBE commitment for the contract at the time the proposal is submitted. If the responder does not properly document the responder's efforts or submit timely and complete documentation to MnDOT OCR, MnDOT must reject the responder's bid.

DBE-Neutral Goal

If the DBE goal is DBE-Neutral (DBEN), all responders are encouraged to include their anticipated DBE utilization for the contract in their proposals. **Each responder will still be required to submit a bidders list of all subcontractors and suppliers (both DBE and non-DBE) on projects with a DBEN goal.** While DBE participation is encouraged on proposals with a DBEN goal, responders are not required to submit GFE documentation specified in **Table A, other than the information page (Parts A-C) and the Bidders' lists (Parts D and E) of Exhibit B, the GFE Consolidated form.** Payment information described in **Table C** is required on **all projects**.

DBE Credit

DBE work may be counted toward the DBE goal for any of the following activities:

- to qualify for credit toward the DBE goal, a DBE firm must be certified on or before the proposal due date.
- hiring a DBE as a subcontractor or consultant to do project work,
- purchasing materials from a DBE (typically one hundred percent of the manufacturer's contracted amount, sixty percent of the supplier's contracted amount, or forty percent of the distributor's contracted amount will count toward the goal),
- leasing equipment from a DBE,
- entering into a joint venture with a DBE, or
- if the responder is an eligible DBE, the responder may count all work being self-performed towards the subcontractor goals on this project.

MINNESOTA DEPARTMENT OF TRANSPORTATION

CONSTRUCTION PLAN FOR GRADING, BITUMINOUS SURFACING, ROUNDABOUT, ADA IMPROVEMENTS AND LIGHTING

LOCATED ON TH 95 AT CSAH 22

WARNING:
PETROLEUM PIPELINE CROSSING

STATE PROJ. NO. 8208-45

GROSS LENGTH	1682.67	FEET	0.319 MILES
BRIDGES-LENGTH		FEET	MILES
EXCEPTIONS-LENGTH		FEET	MILES
NET LENGTH	1682.67	FEET	0.319 MILES

REF. POINT 122 +00.314 TO REF. POINT 122 +00.634

NOTE: LENGTH BASED ON ALIGNMENT TH95NB2A

STATE AID PROJ. NO. 082-622-018

GROSS LENGTH	1713.24	FEET	0.324 MILES
BRIDGES-LENGTH		FEET	MILES
EXCEPTIONS-LENGTH		FEET	MILES
NET LENGTH	1713.24	FEET	0.324 MILES

REF. POINT 122 +00.481

NOTE: LENGTH BASED ON ALIGNMENT CR22EB2A

EQUATIONS

TH 95NB STA 267+48.36 AH =


TH 95NB STA 267+72.67 BK

CR22EB STA 26+27.77 AH =

CR22EB STA 26+50.84 BK

CR22WB STA 126+27.77 AH =

CR22WB STA 126+52.41 BK

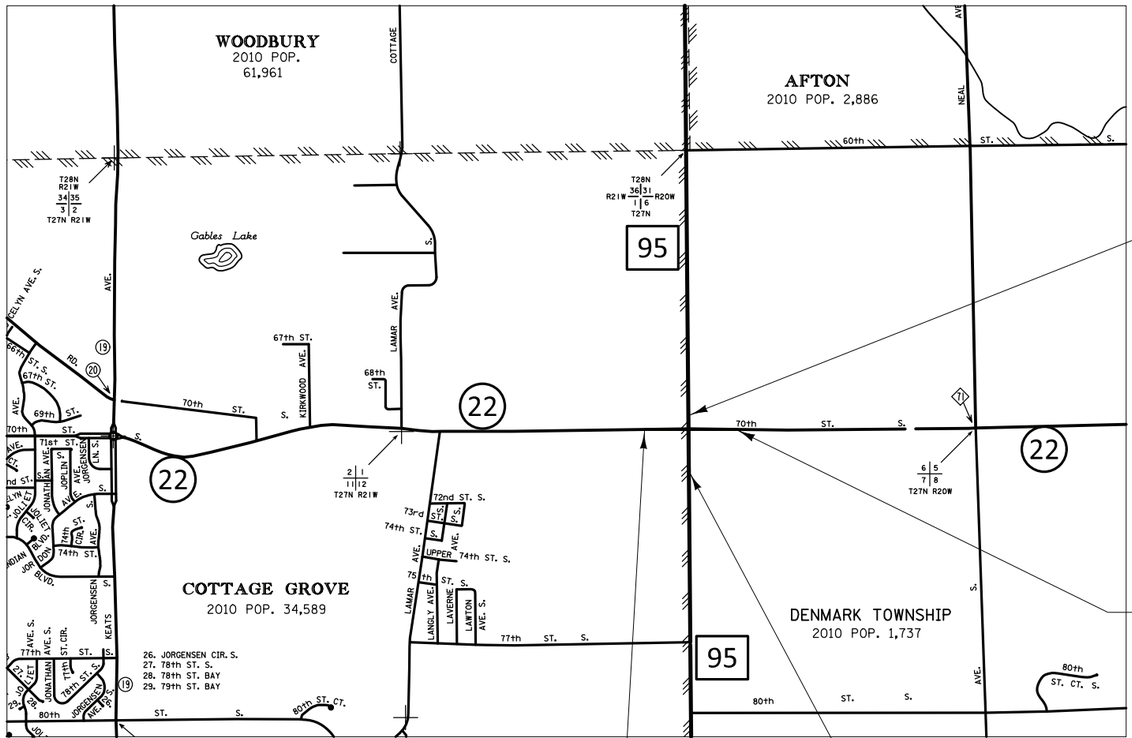

END SP 8208-45 (TH 95)
SAP 082-622-018
TH95NB2A STA. 267+72.67

END CONSTRUCTION (CSAH 22)
SAP 082-622-018
CR22EB2A STA. 26+90.17

BEGIN CONSTRUCTION (CSAH 22)
SAP 082-622-018 CR22EB2A STA. 10+00.00

BEGIN SP 8208-45 (TH 95)
SAP 082-622-018
TH95NB2A STA. 250+90.00

2800

SCALE IN FEET

FOR PLANS AND UTILITIES SYMBOLS SEE TECHNICAL MANUAL

PLAN REVISIONS		
DATE	SHEET NO.	APPROVED BY

DEPARTMENT OF TRANSPORTATION

DESIGN DESIGNATION TH 95 (RAB)

Design ESALS	2047	=	1,768,000
ADT (Current Year)	2027	=	4690
ADT (Future Year)	2047	=	6160
HCADT	2025	=	245
Structural Design Strength		=	10 tons

Design Speed 55 MPH
Based on STOPPING Sight Distance
Height of eye 3.5' Height of object 2.0'

DESIGN DESIGNATION CSAH 22

Design ESALS	2047	=	272,000
ADT (Current Year)	2027	=	2620
ADT (Future Year)	2047	=	3260
HCADT	2025	=	95
Structural Design Strength		=	10 tons

Design Speed 55 MPH
Based on STOPPING Sight Distance
Height of eye 3.5' Height of object 2.0'



PROJECT LOCATION
COUNTY: WASHINGTON
DISTRICT: METRO

ASSOCIATED PROJ. NO.
SAP 082-622-018

FED. PROJ. NO. HSIP 8227(029)

GOVERNING SPECIFICATIONS

THE 2025 EDITION OF THE MINNESOTA DEPARTMENT OF TRANSPORTATION "STANDARD SPECIFICATIONS FOR CONSTRUCTION" SHALL GOVERN.

INDEX

SHEET NO.	DESCRIPTION
1	TITLE SHEET
2	CONSTRUCTION PLANS FORMAT SUMMARY
3	CERTIFICATION OF DISCIPLINE P-SED AND EXCHANGE P-SED
4	GENERAL LAYOUT
5-7	ESTIMATED QUANTITIES
8	STANDARD PLANS TABULATION
9	SOILS AND CONSTRUCTION NOTES AND STANDARD PLATES
10	EARTHWORK TABULATIONS AND SUMMARY
11-15	TABULATIONS
16-22	TYPICAL SECTIONS
23-26	INPLACE TOPOGRAPHY AND UTILITY PLANS
27-30	REMOVAL PLANS
31-34	CONSTRUCTION PLANS
35	CONSTRUCTION DETAILS
36-40	INTERSECTION DETAILS
41-44	DRAINAGE PLANS
45-50	DRAINAGE TABULATIONS AND PROFILES
51-53A	DRAINAGE DETAILS
54-57	EROSION CONTROL AND TURF ESTABLISHMENT PLANS
58	ENVIRONMENTAL MANAGEMENT PLANS
59-61	STORMWATER POLLUTION PREVENTION PLAN
SF1 - SF10	BLOWING SNOW CONTROL PLANS
TC1 - TC23	TRAFFIC CONTROL PLANS
PM1 - PM8	PERMANENT PAVEMENT MARKING PLANS
SL1 - SL4	LIGHTING PLANS
ST1 - ST18	SIGNING PLANS
X1 - X32	CROSS SECTION LAYOUT AND CROSS SECTIONS

THIS PLAN CONTAINS 157 SHEETS

APPROVED BY WASHINGTON COUNTY ENGINEER — Cory Slagle — Digitally signed by Cory Slagle Date: 2026.10.07 07:25:01 -05'00'

STATE AID APPROVALS:

For REVIEWED FOR COMPLIANCE WITH STATE-AID RULES/POLICY DISTRICT STATE AID ENGINEER — Jason Radde — Digitally signed by Jason Radde DN: CN=Jason Radde Date: 2026.10.07 16:26:05-05'00'

For APPROVED FOR STATE AID FUNDING STATE AID ENGINEER — Jason Radde — Digitally signed by Jason Radde DN: CN=Jason Radde Date: 2026.10.07 16:26:30-05'00'

I HEREBY CERTIFY THAT THIS PLAN WAS PREPARED BY ME OR UNDER MY DIRECT SUPERVISION AND THAT I AM A DULY LICENSED PROFESSIONAL ENGINEER UNDER THE LAWS OF THE STATE OF MINNESOTA.

PRINT NAME: CHAD CASEY LIC. NO. 43348

DATE: SIGNATURE: Chad Casey — Digitally signed by Chad Casey DN: CN=Chad Casey Date: 2026.09.29 13:15:36-05'00'

DESIGN SQUAD BRIAN HAGER, JAMES DALLMAN, KATRINA D'ARMS

OFFICE OF LAND MANAGEMENT APPROVAL FOR DIRECTOR, LAND MANAGEMENT — Julie Groetsch — Digitally signed by Julie Groetsch Date: 2026.10.09 10:57:56 -05'00'

APPROVED STATE DESIGN ENGINEER — Tom Styrbicki — Digitally signed by Tom Styrbicki Date: 2026.10.09 12:37:35 -05'00'

TITLE SHEET	SP 8208-45	SHEET NO.	1
	(TH 95=95)	TOTAL SHEETS	61

PLOTTED/REVISED: 29-SEP-2026

PLOT NAME: d8208045_100tsh
PATH & FILENAME: Projects\DM_ROS\095\8208\045\Design\PlanSheets\d8208045_100tsh.dgn

STATEMENT OF ESTIMATED QUANTITIES

TAB	SHEET NUMBER	ITEM NUMBER	ITEM	UNIT	TOTAL ESTIMATED QUANTITIES	8208-45	
						SAP 082-622-018 ESTIMATED QUANTITIES **(A)**	ESTIMATED QUANTITIES **(B)**
		2011.601	AS BUILT	LUMP SUM	1	1	
		2021.501	MOBILIZATION	LUMP SUM	1	0.97	0.03
		2031.502	FIELD OFFICE	EACH	1	0.97	0.03
		2031.502	FIELD LABORATORY	EACH	1	0.97	0.03
		2051.501	MAINT AND RESTORATION OF HAUL ROADS	LUMP SUM	1	1	
		2061.601	MATERIAL DELIVERY MANAGEMENT SYSTEM	LUMP SUM	1	1	
		2062.602	ENVIRONMENTAL PRODUCT DECLARATION	EACH	5	5	
B	11	2101.502	CLEARING	EACH	57	57	
B	11	2101.502	GRUBBING	EACH	57	57	
B	11	2101.505	CLEARING	ACRE	0.6	0.6	
B	11	2101.505	GRUBBING	ACRE	0.6	0.6	
ST	ST1	2104.502	REMOVE DELINEATOR / MARKER	EACH	1	1	
ST	ST1	2104.502	REMOVE SIGN	EACH	32	32	
ST	ST1	2104.502	SALVAGE SIGN	EACH	5	5	
ST	ST1	2104.502	SALVAGE SIGN PANEL	EACH	2	2	
B	11	2104.503	SAWING BITUMINOUS PAVEMENT (FULL DEPTH)	LIN FT	182	182	
B	11	2104.503	REMOVE METAL CULVERT	LIN FT	269	269	
B	11	2104.504	REMOVE BITUMINOUS PAVEMENT	SQ YD	10961	10961	
B	11	2104.504	REMOVE BITUMINOUS SHOULDER PAVEMENT	SQ YD	4366	4366	
B	11	2104.602	REMOVE SIGN SPECIAL	EACH	1	1	
A	10	2106.507	EXCAVATION - COMMON (P)	CU YD	24106	24106	
A	10	2106.507	SELECT GRANULAR EMBANKMENT (CV) (P)	CU YD	8482	8482	
A	10	2106.507	COMMON EMBANKMENT (CV) (P)	CU YD	9572	9572	
F	12	2108.504	GEOTEXTILE FABRIC TYPE 10	SQ YD	29598	29598	
F	12	2108.604	GEOMEMBRANE SYSTEM	SQ YD	3111	3111	
A	10	2118.507	AGGREGATE SURFACING (CV) CLASS 1 MOD	CU YD	183	183	
G	12	2118.509	AGGREGATE SURFACING CLASS 2 (1)	TON	1900	1900	
G	12	2123.510	MOTOR GRADER (1)	HOUR	2	2	
G	12	2131.506	CALCIUM CHLORIDE SOLUTION (1)	GALLON	2400	2400	
A	10	2211.507	AGGREGATE BASE (CV) CLASS 5 (P)	CU YD	4486	4486	
PM	PM1	2232.603	MILLED SINUSOIDAL RUMBLE STRIPS-CL	LIN FT	958	958	
C	12	2331.603	JOINT ADHESIVE	LIN FT	7705	7705	
C	12	2360.509	TYPE SP 12.5 NON WEARING COURSE MIXTURE (4,B)	TON	2927	2927	
C	12	2360.509	TYPE SP 12.5 WEARING COURSE MIXTURE (4,F)	TON	3643	3643	
A	10	2411.507	GRANULAR BACKFILL MOD (CV)	CU YD	259	259	
A	10	2451.607	MEDIUM FILTER AGGREGATE (CV)	CU YD	262	262	

NOTES:

(1) QUANTITIES ARE FOR THE POTENTIAL REPAIR OF LOCAL AGGREGATE ROADS THAT COULD BE IMPACTED BY CONSTRUCTION.

(A) 72% FEDERAL, 8% STATE, 20% WASHINGTON COUNTY FUNDS. SEE AGREEMENT NO. 1062779

(B) 100% STATE FUNDS.

SAP 082-622-018

PLOTTED/REVISED: 6-OCT-2026

PLOT NAME: d8208045_110est

PATH & FILENAME: Projects\DM_ROS\095\8208\045\Design\PlanSheets\d8208045_110est.dgn

DEPARTMENT OF TRANSPORTATION

LICENSED PROFESSIONAL ENGINEER

CHAD CASEY
LIC. NO. 43348
DATE: 6-OCT-2026

I HEREBY CERTIFY THAT THIS PLAN SHEET WAS PREPARED BY ME OR UNDER MY DIRECT SUPERVISION AND THAT I AM A DULY LICENSED PROFESSIONAL ENGINEER UNDER THE LAWS OF THE STATE OF MINNESOTA.

ESTIMATED QUANTITIES

SP 8208-45 (TH 95)

SHEET NO 5

TOTAL SHEETS 61

STATEMENT OF ESTIMATED QUANTITIES

TAB	SHEET NUMBER	ITEM NUMBER	ITEM	UNIT	TOTAL ESTIMATED QUANTITIES	8208-45	
						SAP 082-622-018 ESTIMATED QUANTITIES **(A)**	ESTIMATED QUANTITIES **(B)**
H	50	2501.502	36" CAS PIPE APRON	EACH	1	1	
H	50	2501.502	15" RC PIPE APRON	EACH	1	1	
H	50	2501.502	18" RC PIPE APRON	EACH	1	1	
H	50	2501.502	24" RC PIPE APRON	EACH	2	2	
H	50	2501.502	36" RC PIPE APRON	EACH	1	1	
H	50	2501.502	15" CAS SAFETY APRON	EACH	4	4	
H	50	2501.502	18" CAS SAFETY APRON	EACH	2	2	
H	50	2501.502	36" RC SAFETY APRON	EACH	1	1	
H	50	2501.503	15" CAS PIPE CULVERT	LIN FT	72	72	
H	50	2501.503	18" CAS PIPE CULVERT	LIN FT	42	42	
H	50	2501.503	36" CAS PIPE CULVERT	LIN FT	14	14	
J	50	2502.503	8" TP PIPE DRAIN	LIN FT	143	143	
J	50	2502.503	8" PERF TP PIPE DRAIN	LIN FT	180	180	
J	50, 53	2502.602	8" TP PIPE DRAIN CLEAN OUT	EACH	3	3	
H	50	2503.503	15" RC PIPE SEWER DESIGN 3006	LIN FT	251	251	
H	50	2503.503	15" RC PIPE SEWER DESIGN 3006 CLASS III	LIN FT	544	544	
H	50	2503.503	18" RC PIPE SEWER DESIGN 3006	LIN FT	24	24	
H	50	2503.503	18" RC PIPE SEWER DESIGN 3006 CLASS III	LIN FT	57	57	
H	50	2503.503	24" RC PIPE SEWER DESIGN 3006 CLASS III	LIN FT	419	419	
H	50	2503.503	36" RC PIPE SEWER DESIGN 3006	LIN FT	121	121	
H	50	2503.503	36" RC PIPE SEWER DESIGN 3006 CLASS III	LIN FT	171	171	
J	50, 53	2506.502	CONSTRUCT DRAINAGE STRUCTURE DESIGN SPECIAL	EACH	3	3	
H	50	2506.502	CASTING ASSEMBLY	EACH	27	27	
H	50	2506.503	CONSTRUCT DRAINAGE STRUCTURE DESIGN SD-48	LIN FT	48.2	48.2	
H	50, 53A	2506.503	CONSTRUCT DRAINAGE STRUCTURE DESIGN SD-60	LIN FT	12.3	12.3	
H	50, 53A	2506.503	CONSTRUCT DRAINAGE STRUCTURE DESIGN SD-72	LIN FT	4.4	4.4	
H	50	2506.503	CONSTRUCT DRAINAGE STRUCTURE DESIGN 48-4020	LIN FT	37.9	37.9	
H	50	2506.503	CONSTRUCT DRAINAGE STRUCTURE DESIGN 60-4020	LIN FT	13.5	13.5	
H	50	2506.503	CONSTRUCT DRAINAGE STRUCTURE DESIGN 72-4020	LIN FT	17.2	17.2	
H	50	2506.503	CONSTRUCT DRAINAGE STRUCTURE DESIGN 84-4020	LIN FT	6.3	6.3	
H	50	2511.504	GEOTEXTILE FILTER TYPE 4	SQ YD	102	102	
H	50	2511.507	RANDOM RIPRAP CLASS III	CU YD	32	32	
D	15	2521.518	6" CONCRETE WALK	SQ FT	12057	12057	
D	15	2521.518	7" CONCRETE WALK	SQ FT	2639	2639	
D	15	2521.602	DRILL AND GROUT REINF BAR (EPOXY COATED)	EACH	279	279	
D	15	2521.618	CONCRETE CURB RAMP WALK	SQ FT	2085	2085	
D	15	2531.503	CONCRETE CURB AND GUTTER DESIGN B424	LIN FT	220	220	
D	15	2531.503	CONCRETE CURB AND GUTTER DESIGN R424	LIN FT	302	302	
D	15	2531.503	CONCRETE CURB AND GUTTER DESIGN S512	LIN FT	1654	1654	
D	15	2531.503	CONCRETE CURB AND GUTTER DESIGN S524	LIN FT	1367	1367	
D	15	2531.618	TRUNCATED DOMES	SQ FT	473	473	
B	11	2540.602	MAIL BOX SUPPORT	EACH	1	1	

(A) 72% FEDERAL, 8% STATE, 20% WASHINGTON COUNTY FUNDS.
SEE AGREEMENT NO. 1062779

(B) 100% STATE FUNDS.

SAP 082-622-018

PLOTTED/REVISED: 9-SEP-2026

PLOT NAME: d8208045_110est
PATH & FILENAME: Projects\DM_ROS\095\8208\045\Design\PlanSheets\d8208045_110est.dgn

DEPARTMENT OF TRANSPORTATION

LICENSED PROFESSIONAL ENGINEER

CHAD CASEY
LIC. NO. 43348
DATE: 9-SEP-2026

I HEREBY CERTIFY THAT THIS PLAN SHEET WAS PREPARED BY ME OR UNDER MY DIRECT SUPERVISION AND THAT I AM A DULY LICENSED PROFESSIONAL ENGINEER UNDER THE LAWS OF THE STATE OF MINNESOTA.

ESTIMATED QUANTITIES

SP 8208-45 (TH 95)

SHEET NO 6

TOTAL SHEETS 61

STATEMENT OF ESTIMATED QUANTITIES

TAB	SHEET NUMBER	ITEM NUMBER	ITEM	UNIT	TOTAL ESTIMATED QUANTITIES	8208-45	
						SAP 082-622-018 ESTIMATED QUANTITIES **(A)**	ESTIMATED QUANTITIES **(B)**
SL	SL1	2545.501	LIGHTING SYSTEM	LUMP SUM	1	1	
H	50	2554.502	GUIDE POST TYPE B	EACH	12	12	
SF	SF1	2557.602	PORTABLE SNOW FENCE PANEL	EACH	3		3
SF	SF1	2557.603	4' STRUCTURAL SNOW FENCE 25% POROSITY	LIN FT	876		876
		2563.601	TRAFFIC CONTROL	LUMP SUM	1	0.97	0.03
ST	ST1	2564.502	INSTALL SIGN PANEL	EACH	2	2	
ST	ST1	2564.502	INSTALL SIGN	EACH	5	5	
ST	ST1	2564.502	DELINEATOR / MARKER PANEL	EACH	8	8	
ST	ST1	2564.518	SIGN	SQ FT	873	873	
		2573.501	STABILIZED CONSTRUCTION EXIT	LUMP SUM	1	1	
E	14	2573.502	STORM DRAIN INLET PROTECTION	EACH	22	22	
E	14	2573.502	CULVERT END CONTROLS	EACH	6	6	
E	14	2573.503	SEDIMENT CONTROL LOG TYPE COMPOST	LIN FT	3227	3227	
E, SF	14, SF1	2574.505	SUBSOILING (P)	ACRE	3.3	2.7	0.6
E, SF	14, SF1	2574.505	SOIL BED PREPARATION (P)	ACRE	7.7	7.1	0.6
E	14	2574.508	FERTILIZER TYPE 1	POUND	63	63	
E, SF	14, SF1	2574.508	FERTILIZER TYPE 3	POUND	990	878	112
E	14	2574.508	FERTILIZER TYPE 4	POUND	56	56	
E	14	2575.504	ROLLED EROSION PREVENTION CATEGORY 15	SQ YD	870	870	
E	14	2575.504	ROLLED EROSION PREVENTION CATEGORY 20	SQ YD	23525	23525	
SF	SF1	2575.504	ROLLED EROSION PREVENTION CATEGORY 25	SQ YD	2688		2688
E, SF	14, SF1	2575.505	SEEDING (P)	ACRE	5.6	5	0.6
SF	SF1	2575.505	MOWING (P)	ACRE	1.7		1.7
E, SF	14, SF1	2575.505	WEED SPRAYING (P)	ACRE	3.8	2.7	1.1
E, SF	14, SF1	2575.506	WEED SPRAY MIXTURE (P)	GALLON	0.8	0.7	0.1
SF	SF1	2575.508	HYDRAULIC BONDED FIBER MATRIX	POUND	376		376
E	14	2575.608	SEED SOUTHERN BOULEVARD	POUND	29	29	
SF	SF1	2575.608	SEED SNOW FENCE GROUND COVER	POUND	47		47
E	14	2575.608	SEED MESIC INSLOPE	POUND	95	95	
E	14	2575.608	SEED WET DITCH	POUND	9	9	
E	14	2575.608	SEED SOUTHERN TALLGRASS ROADSIDE	POUND	77	77	
A	10	2577.607	GRANULAR CHANNEL LINER	CU YD	335	335	
PM	PM1	2582.503	MOBILE RETROREFLECTOMETER MEASUREMENTS	LIN FT	13560	13560	
PM	PM1	2582.503	4" SOLID LINE MULTI-COMPONENT GROUND IN (WR)	LIN FT	2525	2525	
PM	PM1	2582.503	6" SOLID LINE MULTI-COMPONENT GROUND IN (WR)	LIN FT	8320	8320	
PM	PM1	2582.503	4" BROKEN LINE MULTI-COMPONENT GROUND IN (WR)	LIN FT	390	390	
PM	PM1	2582.503	4" DOUBLE SOLID LINE MULTI-COMPONENT GROUND IN (WR)	LIN FT	2325	2325	
PM	PM1	2582.503	12" DOTTED LINE PREFORM THERMO GROUND IN ESR	LIN FT	51	51	
PM	PM1	2582.518	PAVEMENT MESSAGE PREFORM THERMOPLASTIC GROUND IN	SQ FT	120	120	
PM	PM1	2582.518	CROSSWALK PREFORM THERMOPLASTIC GROUND IN ENHANCED SKID RESISTANCE	SQ FT	384	384	

(A) 72% FEDERAL, 8% STATE, 20% WASHINGTON COUNTY FUNDS.
SEE AGREEMENT NO. 1062779

(B) 100% STATE FUNDS.

PLOTTED/REVISED: 9-SEP-2026
PLOT NAME: d8208045_110est
PATH & FILENAME: Projects\DM_ROS\0951\8208\045\Design\PlanSheets\d8208045_110est.dgn

SAP 082-622-018

DEPARTMENT OF TRANSPORTATION

LICENSED PROFESSIONAL ENGINEER

CHAD CASEY
LIC. NO. 43348
DATE: 9-SEP-2026

I HEREBY CERTIFY THAT THIS PLAN SHEET WAS PREPARED BY ME OR UNDER MY DIRECT SUPERVISION AND THAT I AM A DULY LICENSED PROFESSIONAL ENGINEER UNDER THE LAWS OF THE STATE OF MINNESOTA.

ESTIMATED QUANTITIES

SP 8208-45 (TH 95)

SHEET NO 7

TOTAL SHEETS 61